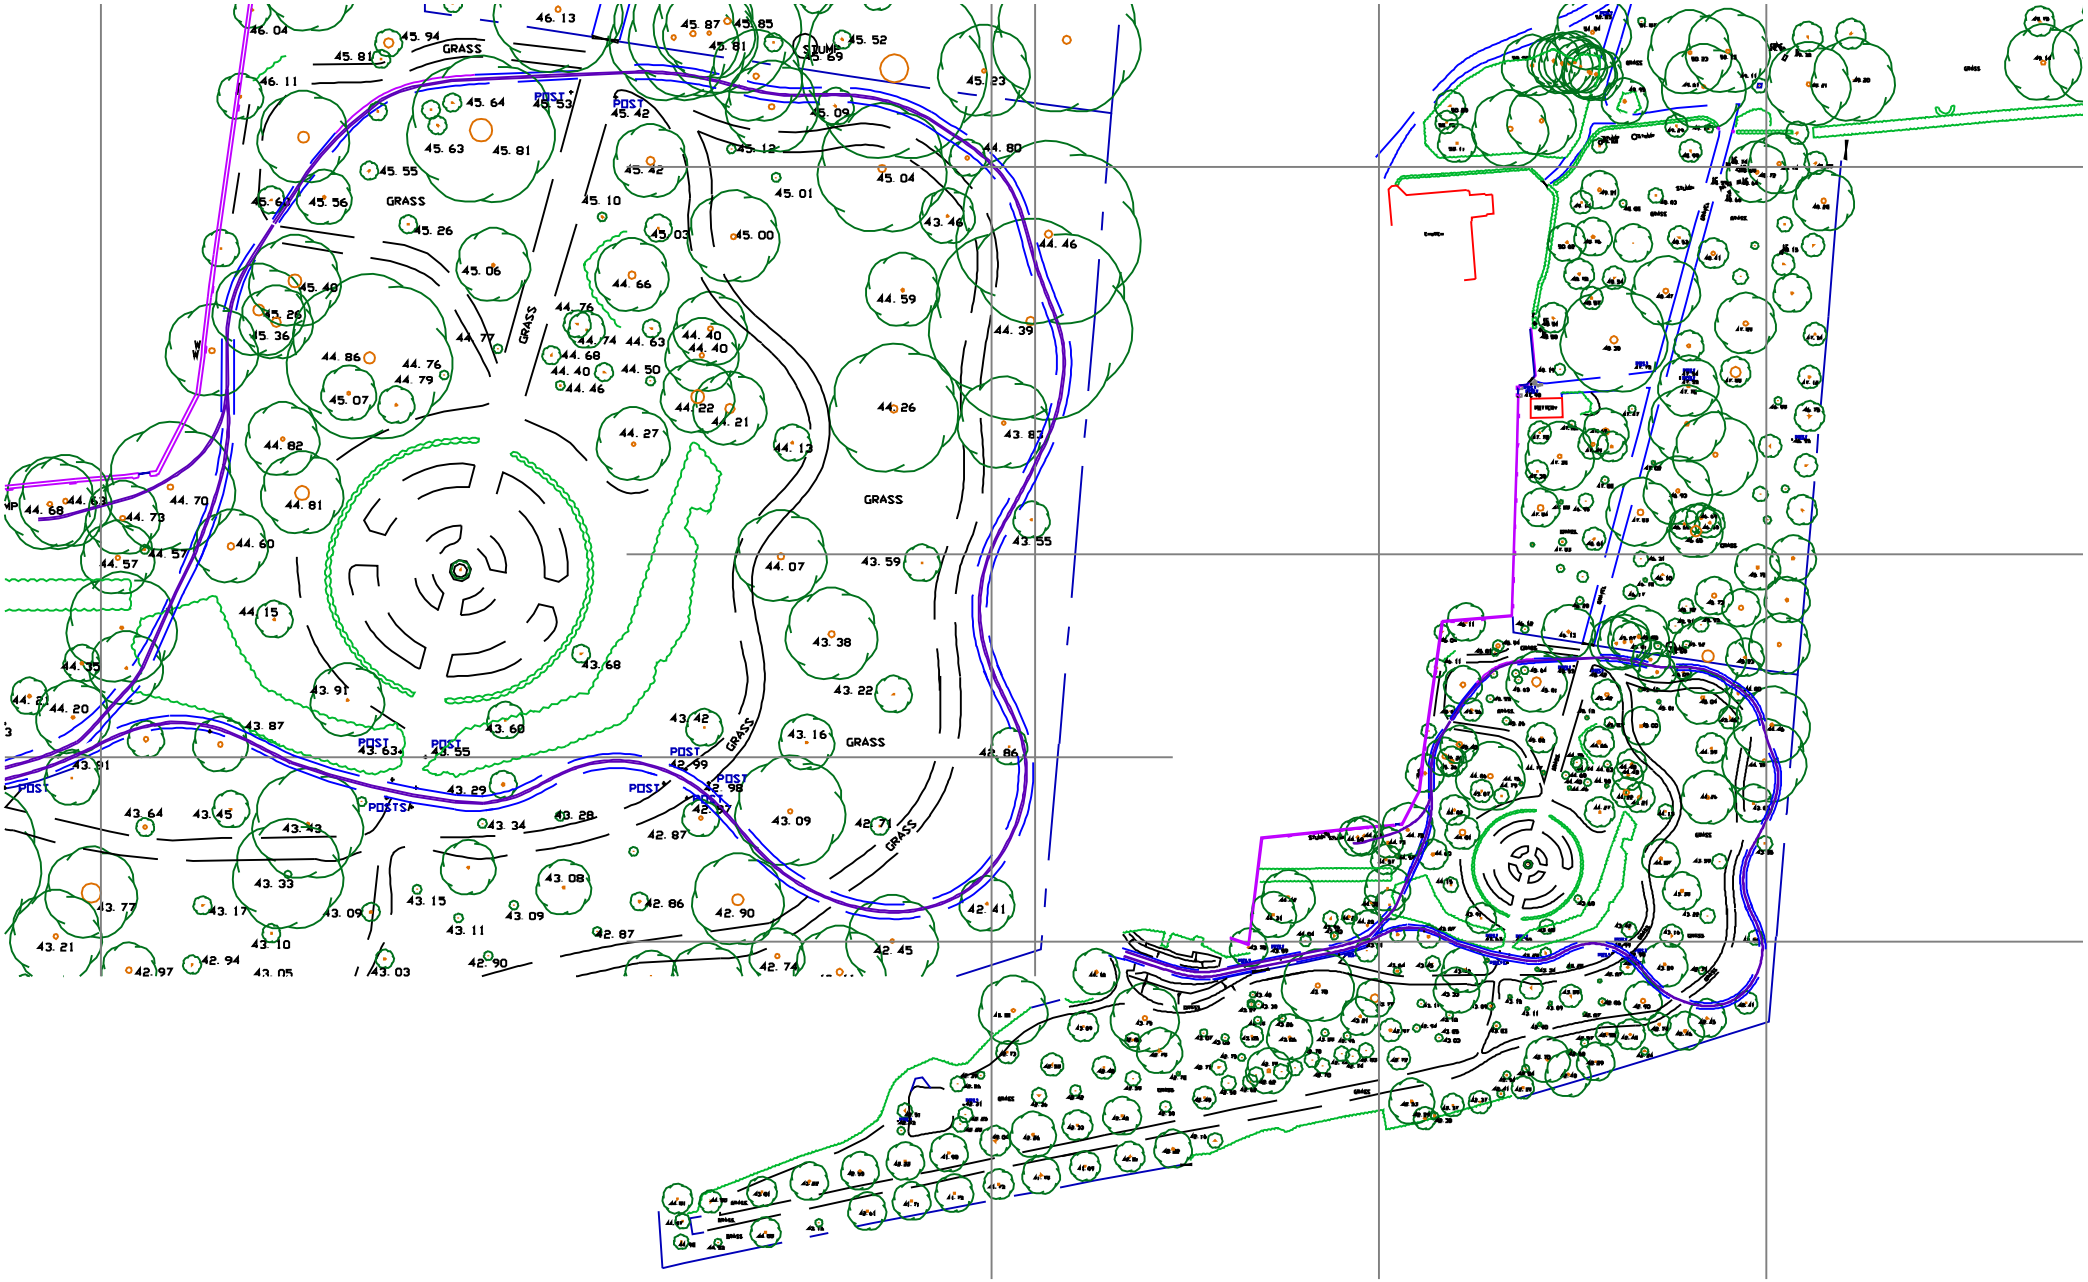

© Copyright 2006 Shaw Colegate

STANSTED PARK ARBORETUM

Topographical survey of the arboretum at Stansted Park, Hampshire.

SHAW COLEGATE

Shaw Colegate Land & Building Surveyors Hambrook Lodge Southbrook Road West Ashling West Sussex PO18 8DQ | Web: www.ShawColegate.com Tel: 01243 575324 Fax: 01243 575326